

Whisper Creek

NOT FOR CONSTRUCTION

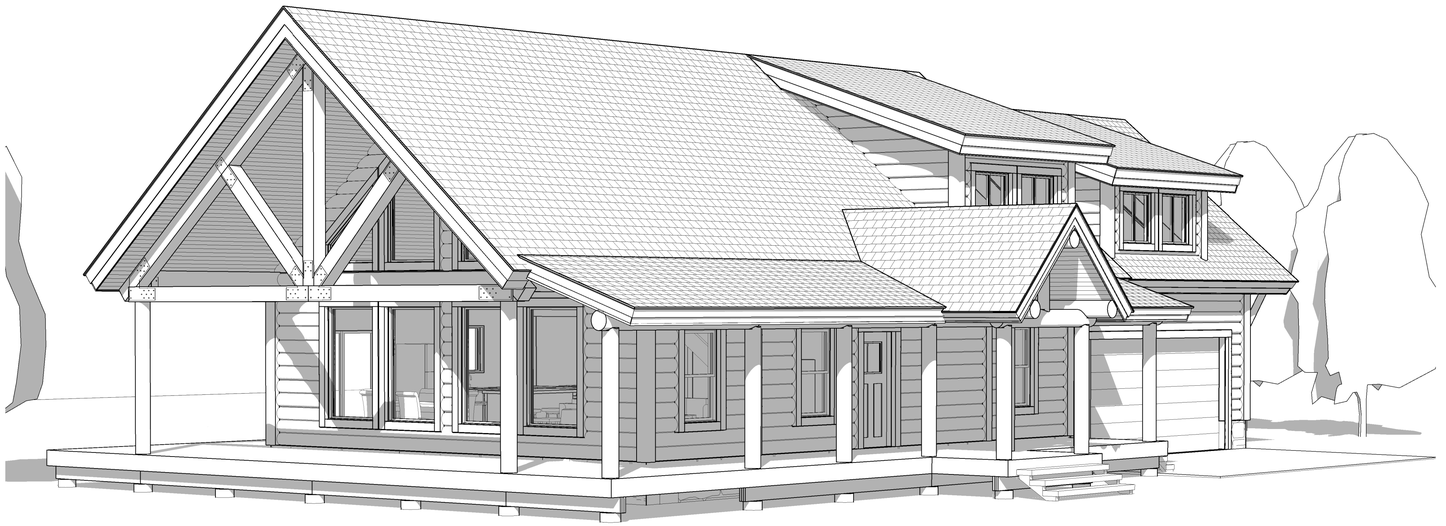

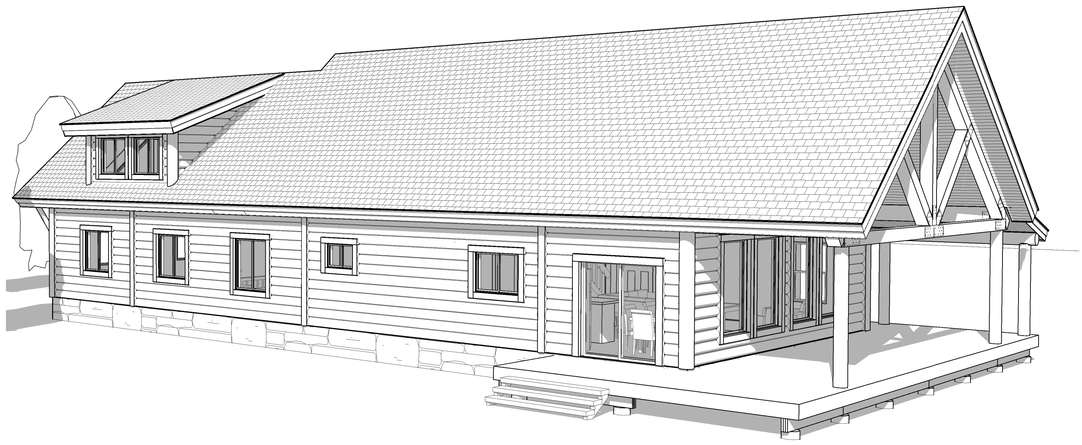



SHEET TITLE: COVER SHEET

PLAN NO.:

SHEET NO.: A0.0

Whisper Creek

THESE PLANS, DRAWINGS, AND DESIGNS ARE THE PROPERTY OF WHISPER CREEK LOG HOMES (WCLH). ALL RIGHTS RESERVED AND SHALL NOT BE REPRODUCED OR COPIED WITHOUT THE EXPRESSED WRITTEN CONSENT FROM AN OFFICER OF WCLH. UNDER PENALTY OF PROSECUTION,THESE PLANS ARE RELEASED FOR CONSTRUCTION ON THE SITE DESCRIBED HEREON AND NO OTHER.

THESE DESIGNS AND DETAILS ARE BASED ON MANY YEARS OF CONSTRUCTION, DESIGN, AND ENGINEERING PRACTICE IN NUMEROUS DIVERSE JURISDICTIONS. THE PURPOSE IS TO PROVIDE A BASIS FOR THE DESIGNS INCORPORATED IN WHISPER CREEK LOG HOMES (WCLH). HOWEVER, IT IS THE RESPONSIBILITY OF THE OWNER TO CONSULT WITH ARCHITECT OR ENGINEER OF RECORD (E.O.R.) TO REVIEW AND VERIFY ANY AND ALL OF THE ASSUMPTIONS MADE AND DESIGNS PRESENTED. WCLH MAKES NO WARRANTY OR GUARANTEE AS TO THE FINAL SITE SPECIFIC APPLICABILITY OF THE DESIGN. ANY AND ALL PROPOSED CHANGES BY THE E.O.R. SHALL BE COORDINATED WITH WCLH. ALL CHANGES MUST BE APPROVED IN WRITING BY WCLH. IF APPROVED, ALL CHANGES WILL RESULT IN ADDITIONAL COSTS AND MAY REQUIRE MODIFICATIONS TO THE PLANS AND WALLS.

PRELIMINARY PLAN SET

REVISIONS

No.	By:	Date:	

PROJECT NAME: **RIVERWOOD W/ GARAGE**

OWNER: **SPEC HOUSE**

ADDRESS:

DRAWING TITLE: **COVER SHEET**

PROJECT NO.:

DRAWN BY: JCF

CHECKED BY: MANAGER

DATE:

SHEET NO.: **A0.0**

PLAN NO.

FILE PATH: H:\Took\Mirror\Consulting Work\Rocky Mountain Homes\WCLH\0_Finished Projects\2019\2Design Only\RiverwoodGarage_Prelims_FLOOR PLAN.rvt

H:\Took\Mirror\Consulting Work\Rocky Mountain Homes\WCLH\0_Finished Projects\2019\2Design Only\RiverwoodGarage_Prelims_FLOOR PLAN.rvt

10/24/2019 7:45:56 AM



MAIN FLOOR

1/4" = 1'-0"

NOT FOR CONSTRUCTION

SHEET TITLE: MAIN FLOOR PLAN

PLAN NO.:

SHEET NO.: A1.0

Whisper Creek

THESE PLANS, DRAWINGS, AND DESIGNS ARE THE PROPERTY OF WHISPER CREEK LOG HOMES (WCLH). ALL RIGHTS RESERVED AND SHALL NOT BE REPRODUCED OR COPIED WITHOUT THE EXPRESSED WRITTEN CONSENT FROM AN OFFICER OF WCLH. UNDER PENALTY OF PROSECUTION,THESE PLANS ARE RELEASED FOR CONSTRUCTION ON THE SITE DESCRIBED HEREON AND NO OTHER.

THESE DESIGNS AND DETAILS ARE BASED ON MANY YEARS OF CONSTRUCTION, DESIGN, AND ENGINEERING PRACTICE IN NUMEROUS DIVERSE JURISDICTIONS. THE PURPOSE IS TO PROVIDE A BASIS FOR THE DESIGNS INCORPORATED IN WHISPER CREEK LOG HOMES (WCLH). HOWEVER, IT IS THE RESPONSIBILITY OF THE OWNER TO CONSULT WITH ARCHITECT OR ENGINEER OF RECORD (E.O.R.) TO REVIEW AND VERIFY ANY AND ALL OF THE ASSUMPTIONS MADE AND DESIGNS PRESENTED. WCLH MAKES NO WARRANTY OR GUARANTEE AS TO THE FINAL SITE SPECIFIC APPLICABILITY OF THE DESIGN. ANY AND ALL PROPOSED CHANGES BY THE E.O.R. SHALL BE COORDINATED WITH WCLH. ALL CHANGES MUST BE APPROVED IN WRITING BY WCLH. IF APPROVED, ALL CHANGES WILL RESULT IN ADDITIONAL COSTS AND MAY REQUIRE MODIFICATIONS TO THE PLANS AND WALLS.

PRELIMINARY PLAN SET

REVISIONS

No.	By:	Date:	

PROJECT NAME: **RIVERWOOD W/ GARAGE**

OWNER: **SPEC HOUSE**

ADDRESS:

DRAWING TITLE: **MAIN FLOOR PLAN**

PROJECT NO.:

DRAWN BY: Author

CHECKED BY: Checker


DATE:

SHEET NO.: **A1.0**

PLAN NO.:

10/24/2019 7:45:56 AM H:\Tools\Mirror\Consulting Work\Rocky Mountain Homes\WCLH\0_Finished Projects\2019\Design Only\Riverwood&Garage_Prelims_FLOOR PLAN.rvt

FILE PATH: H:\Tools\Mirror\Consulting Work\Rocky Mountain Homes\WCLH\0_Finished Projects\2019\Design Only\Riverwood&Garage_Prelims_FLOOR PLAN.rvt

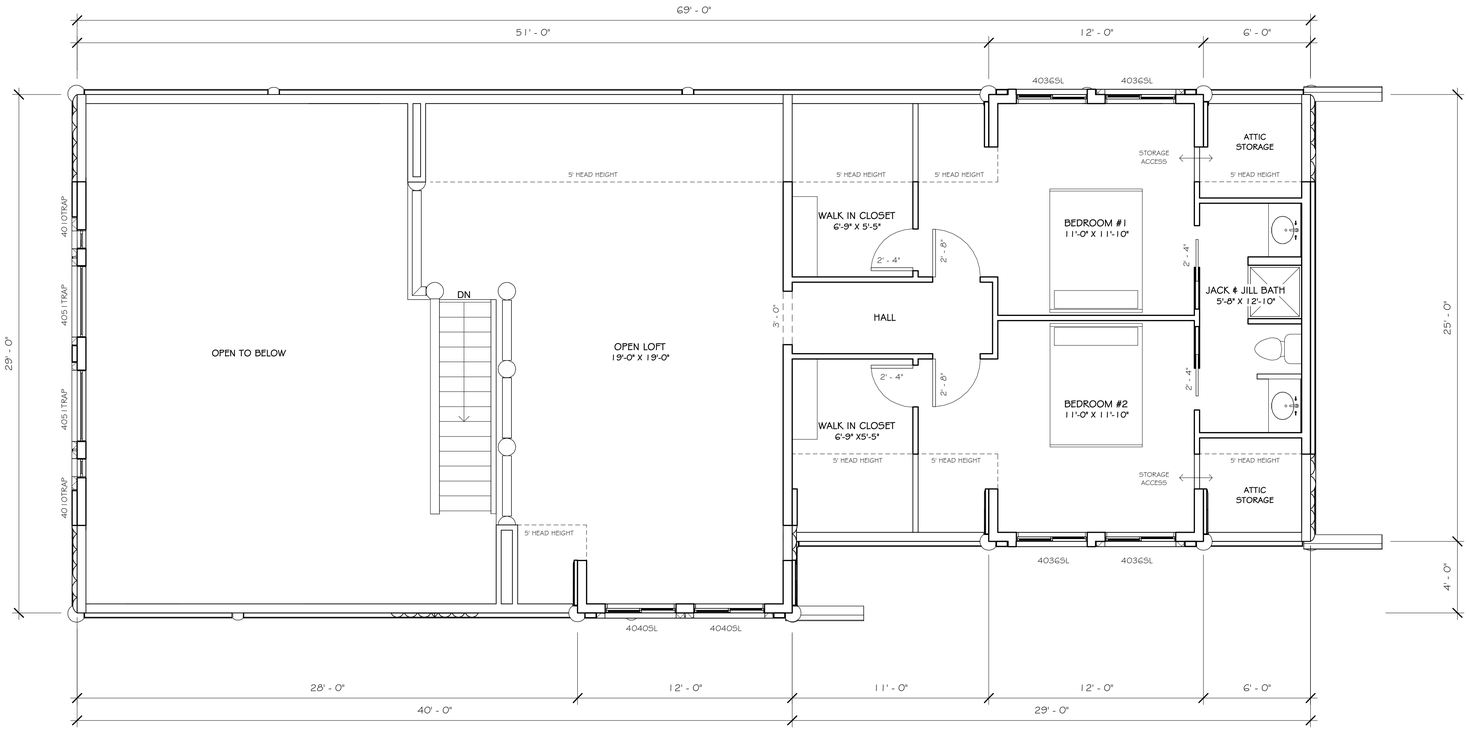

LOFT

1/4" = 1'-0"

NOT FOR CONSTRUCTION

SHEET TITLE: LOFT FLOOR PLAN

PLAN NO.:

SHEET NO.: A1.1

Whisper Creek

THESE PLANS, DRAWINGS, AND DESIGNS ARE THE PROPERTY OF WHISPER CREEK LOG HOMES (WCLH). ALL RIGHTS RESERVED AND SHALL NOT BE REPRODUCED OR COPIED WITHOUT THE EXPRESSED WRITTEN CONSENT FROM AN OFFICER OF WCLH. UNDER PENALTY OF PROSECUTION,THESE PLANS ARE RELEASED FOR CONSTRUCTION ON THE SITE DESCRIBED HEREON AND NO OTHER.

THESE DESIGNS AND DETAILS ARE BASED ON MANY YEARS OF CONSTRUCTION, DESIGN, AND ENGINEERING PRACTICE IN NUMEROUS DIVERSE JURISDICTIONS. THE PURPOSE IS TO PROVIDE A BASIS FOR THE DESIGNS INCORPORATED IN WHISPER CREEK LOG HOMES (WCLH). HOWEVER, IT IS THE RESPONSIBILITY OF THE OWNER TO CONSULT WITH ARCHITECT OR ENGINEER OF RECORD (E.O.R.) TO REVIEW AND VERIFY ANY AND ALL OF THE ASSUMPTIONS MADE AND DESIGNS PRESENTED. WCLH MAKES NO WARRANTY OR GUARANTEE AS TO THE FINAL SITE SPECIFIC APPLICABILITY OF THE DESIGN. ANY AND ALL PROPOSED CHANGES BY THE E.O.R. SHALL BE COORDINATED WITH WCLH. ALL CHANGES MUST BE APPROVED IN WRITING BY WCLH. IF APPROVED, ALL CHANGES WILL RESULT IN ADDITIONAL COSTS AND MAY REQUIRE MODIFICATIONS TO THE PLANS AND WALLS.

PRELIMINARY PLAN SET

REVISIONS

No.	By:	Date:	

PROJECT NAME: **RIVERWOOD W/ GARAGE**

OWNER: **SPEC HOUSE**

ADDRESS:

DRAWING TITLE: **LOFT FLOOR PLAN**

PROJECT NO.:

DRAWN BY: Author

CHECKED BY: Checker

DATE:

SHEET NO.: **A1.1**

PLAN NO.:

FILE PATH: H:\Tools\Mirror\Consulting Work\Rocky Mountain Homes\WCLH\0_Finished Projects\2019\Design Only\Riverwood&Garage_Prelims_FLOOR PLAN.rvt


10/24/2019 7:45:56 AM H:\Tools\Mirror\Consulting Work\Rocky Mountain Homes\WCLH\0_Finished Projects\2019\Design Only\Riverwood&Garage_Prelims_FLOOR PLAN.rvt

NOT FOR CONSTRUCTION



FRONT ELEVATION

1/4" = 1'-0"

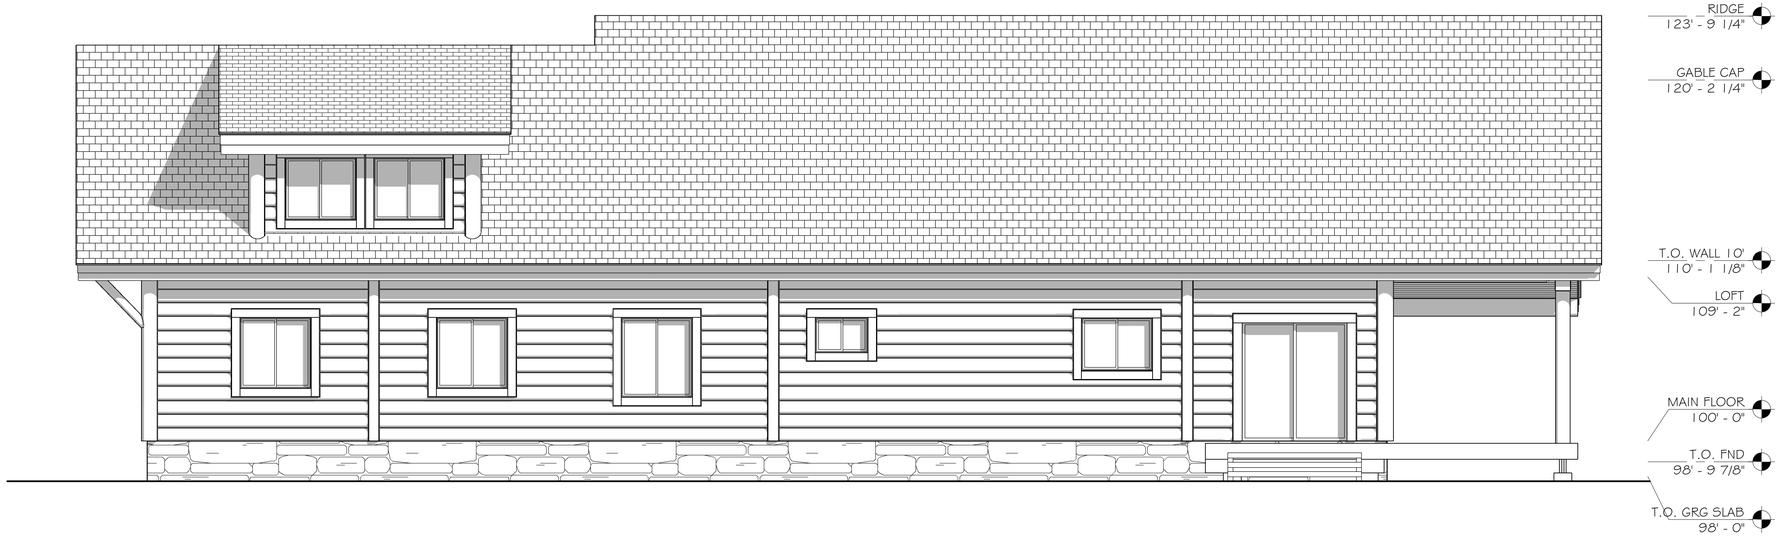

BACK ELEVATION

1/4" = 1'-0"

SHEET TITLE: FRONT & BACK ELEVATION

PLAN NO.:

SHEET NO.: A2.0

Whisper Creek

THESE PLANS, DRAWINGS, AND DESIGNS ARE THE PROPERTY OF WHISPER CREEK LOG HOMES (WCLH). ALL RIGHTS RESERVED AND SHALL NOT BE REPRODUCED OR COPIED WITHOUT THE EXPRESSED WRITTEN CONSENT FROM AN OFFICER OF WCLH. UNDER PENALTY OF PROSECUTION,THESE PLANS ARE RELEASED FOR CONSTRUCTION ON THE SITE DESCRIBED HEREON AND NO OTHER.

THESE DESIGNS AND DETAILS ARE BASED ON MANY YEARS OF CONSTRUCTION, DESIGN, AND ENGINEERING PRACTICE IN NUMEROUS DIVERSE JURISDICTIONS. THE PURPOSE IS TO PROVIDE A BASIS FOR THE DESIGNS INCORPORATED IN WHISPER CREEK LOG HOMES (WCLH). HOWEVER, IT IS THE RESPONSIBILITY OF THE OWNER TO CONSULT WITH ARCHITECT OR ENGINEER OF RECORD (E.O.R.) TO REVIEW AND VERIFY ANY AND ALL OF THE ASSUMPTIONS MADE AND DESIGNS PRESENTED. WCLH MAKES NO WARRANTY OR GUARANTEE AS TO THE FINAL SITE SPECIFIC APPLICABILITY OF THE DESIGN. ANY AND ALL PROPOSED CHANGES BY THE E.O.R. SHALL BE COORDINATED WITH WCLH. ALL CHANGES MUST BE APPROVED IN WRITING BY WCLH. IF APPROVED, ALL CHANGES WILL RESULT IN ADDITIONAL COSTS AND MAY REQUIRE MODIFICATIONS TO THE PLANS AND WALLS.

PRELIMINARY PLAN SET

REVISIONS:

No.	By:	Date:	

PROJECT NAME: **RIVERWOOD W/ GARAGE**

OWNER: **SPEC HOUSE**

ADDRESS:

DRAWING TITLE: **FRONT & BACK ELEVATION**

PROJECT NO.:

PLAN NO.:

DRAWN BY: JCF

CHECKED BY: MANAGER

DATE:

SHEET NO.: **A2.0**


FILE PATH: H:\Took\Mirror\Consulting Work\Rocky Mountain Homes\WCLH\Q_Finished Projects\2019\Design Only\Riverwood&Garage_Prelims_FLOOR PLAN.rvt

10/24/2019 7:45:59 AM H:\Took\Mirror\Consulting Work\Rocky Mountain Homes\WCLH\Q_Finished Projects\2019\Design Only\Riverwood&Garage_Prelims_FLOOR PLAN.rvt



RIGHT ELEVATION

1/4" = 1'-0"

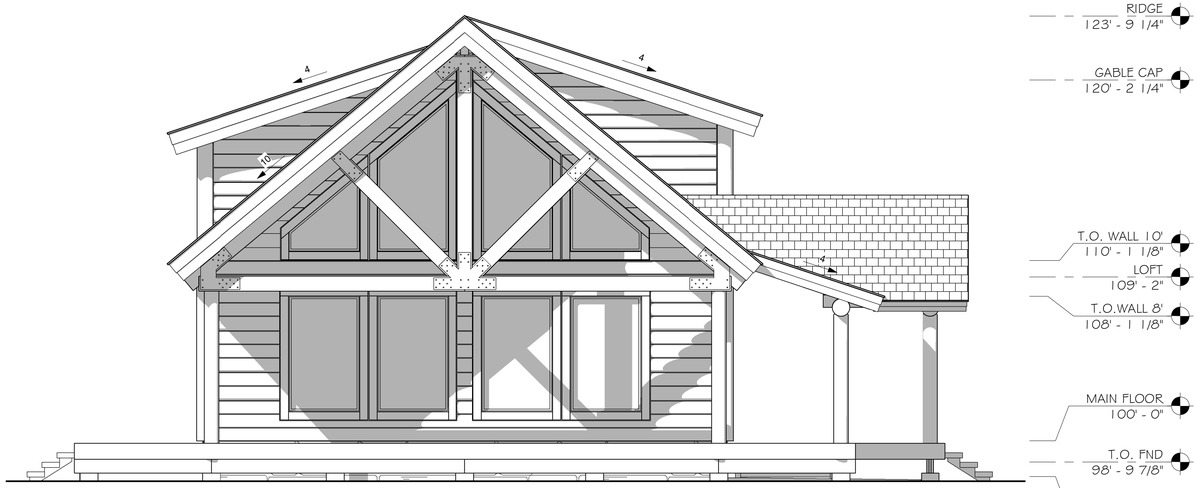

LEFT ELEVATION

1/4" = 1'-0"

NOT FOR CONSTRUCTION

10/24/2019 7:45:02 AM H:\Toolkit\Mirror\Consulting Work\Rocky Mountain Homes\WCLH5_Finished Projects\2019\Design Only\Riverwood\Garage_Prelims_FLOOR PLAN.rvt

SHEET TITLE: SIDE ELEVATIONS

PLAN NO.:

SHEET NO.: A2.1

Whisper Creek

THESE PLANS, DRAWINGS, AND DESIGNS ARE THE PROPERTY OF WHISPER CREEK LOG HOMES (WCLH). ALL RIGHTS RESERVED AND SHALL NOT BE REPRODUCED OR COPIED WITHOUT THE EXPRESSED WRITTEN CONSENT FROM AN OFFICER OF WCLH. UNDER PENALTY OF PROSECUTION,THESE PLANS ARE RELEASED FOR CONSTRUCTION ON THE SITE DESCRIBED HEREON AND NO OTHER.

THESE DESIGNS AND DETAILS ARE BASED ON MANY YEARS OF CONSTRUCTION, DESIGN, AND ENGINEERING PRACTICE IN NUMEROUS DIVERSE JURISDICTIONS. THE PURPOSE IS TO PROVIDE A BASIS FOR THE DESIGNS INCORPORATED IN WHISPER CREEK LOG HOMES (WCLH). HOWEVER, IT IS THE RESPONSIBILITY OF THE OWNER TO CONSULT WITH ARCHITECT OR ENGINEER OF RECORD (E.O.R.) TO REVIEW AND VERIFY ANY AND ALL OF THE ASSUMPTIONS MADE AND DESIGNS PRESENTED. WCLH MAKES NO WARRANTY OR GUARANTEE AS TO THE FINAL SITE SPECIFIC APPLICABILITY OF THE DESIGN. ANY AND ALL PROPOSED CHANGES BY THE E.O.R. SHALL BE COORDINATED WITH WCLH. ALL CHANGES MUST BE APPROVED IN WRITING BY WCLH. IF APPROVED, ALL CHANGES WILL RESULT IN ADDITIONAL COSTS AND MAY REQUIRE MODIFICATIONS TO THE PLANS AND WALLS.

PRELIMINARY PLAN SET

REVISIONS

No.	By:	Date:	

PROJECT NAME: **RIVERWOOD W/ GARAGE**

OWNER: **SPEC HOUSE**

ADDRESS:

DRAWING TITLE: **SIDE ELEVATIONS**

PROJECT NO.:

DRAWN BY: JCF

CHECKED BY: MANAGER

DATE:

SHEET NO.: **A2.1**

PLAN NO.:

FILE PATH: H:\Toolkit\Mirror\Consulting Work\Rocky Mountain Homes\WCLH5_Finished Projects\2019\Design Only\Riverwood\Garage_Prelims_FLOOR PLAN.rvt