PLOTTED BY: JENNIFER CLARE FOSS

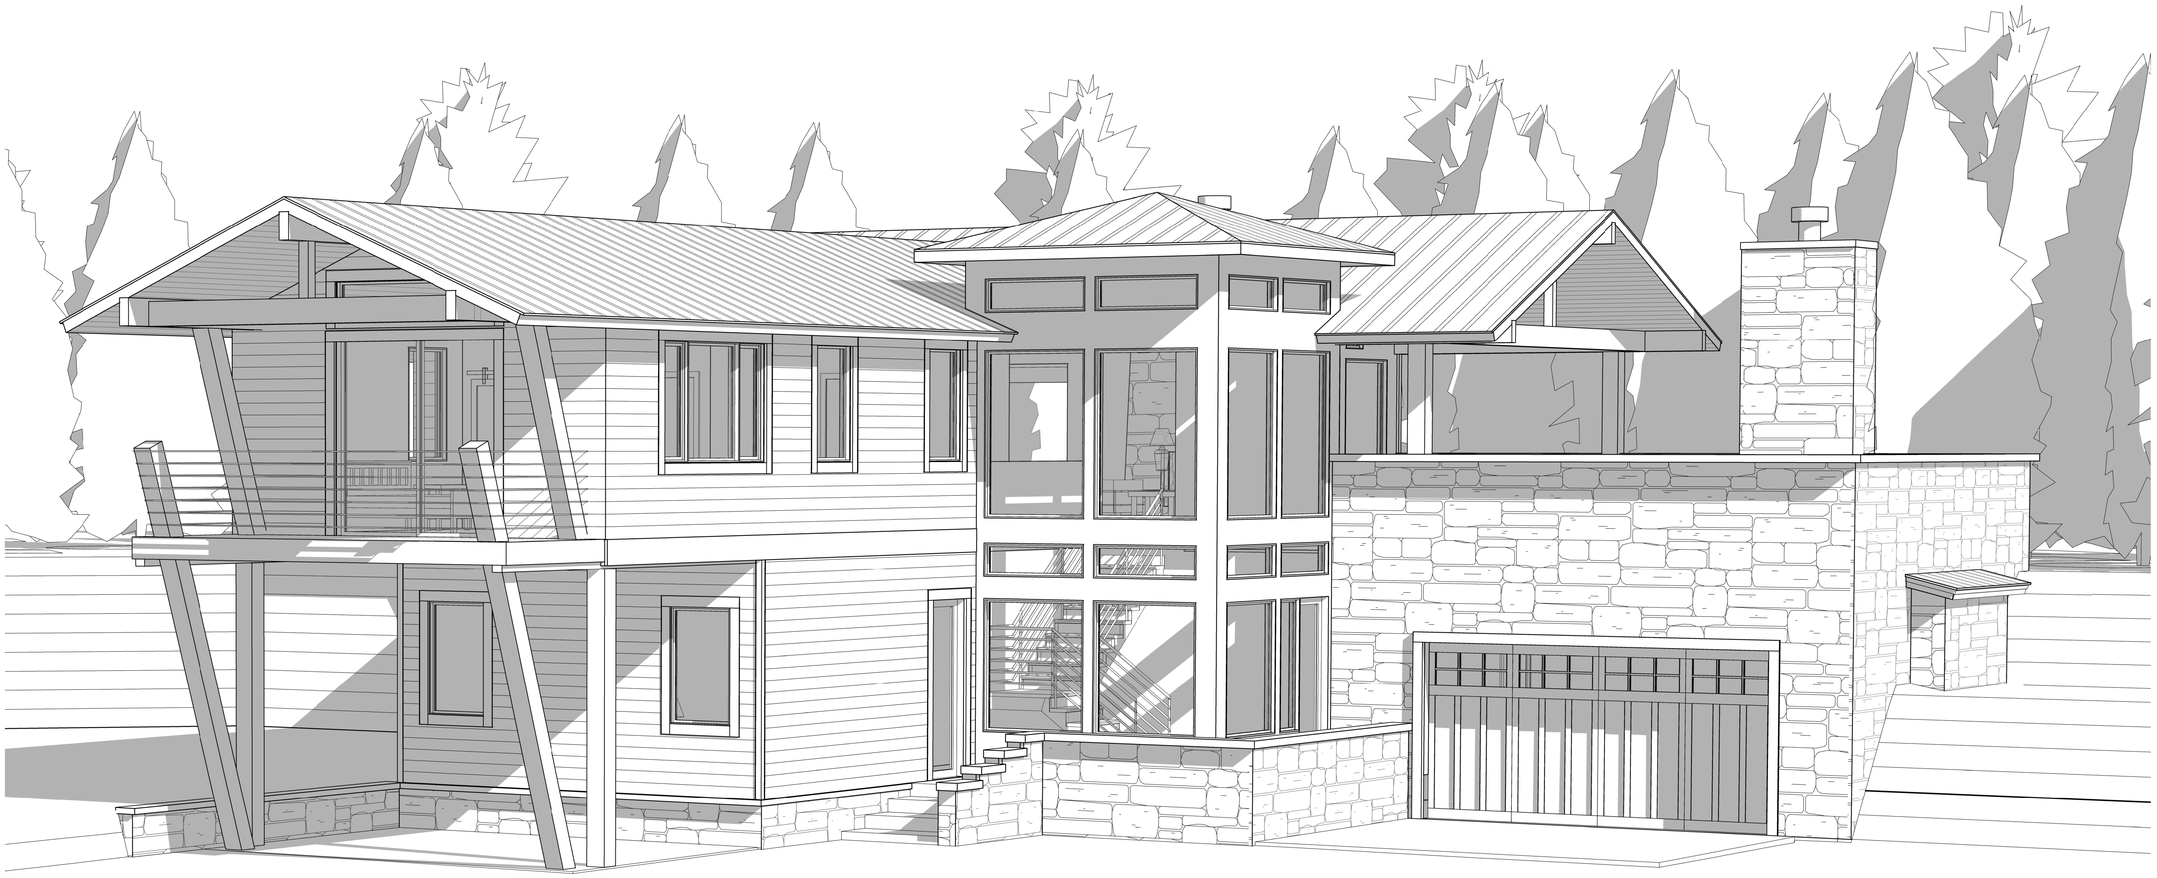

1 FRONT PERSPECTIVE

Whisper Creek

SHEET LIST	
SHEET#	**SHEET NAME**
COVER	
A0.0	COVER SHEET
ARCHITECTURAL	
A1.0	LOWER LEVEL PLAN
A1.1	UPPER LEVEL PLAN
A2.0	FRONT & BACK ELEVATION
A2.1	SIDE ELEVATIONS
A2.2	SCHEDULES

AREA SCHEDULE	
NAME	**AREA**
LIVING	
LOWER LEVEL	1440 SF
UPPER LEVEL	1959 SF
	3400 SF
NON-LIVING	
GARAGE	589 SF
	589 SF

COVER SHEET

DRAWN BY: Author
CHECKED BY: MANAGER
DATE:
REV-#1:
REV-#2:
REV-#3:
REV-#4:
REV-#5:
REV-#6:

PROJECT NO:

SHEET: A0.0 OF:

DATE PLOTTED: 11/20/2018 4:01:01 PM

PLOTTED BY: JENNIFER CLARE FOSS

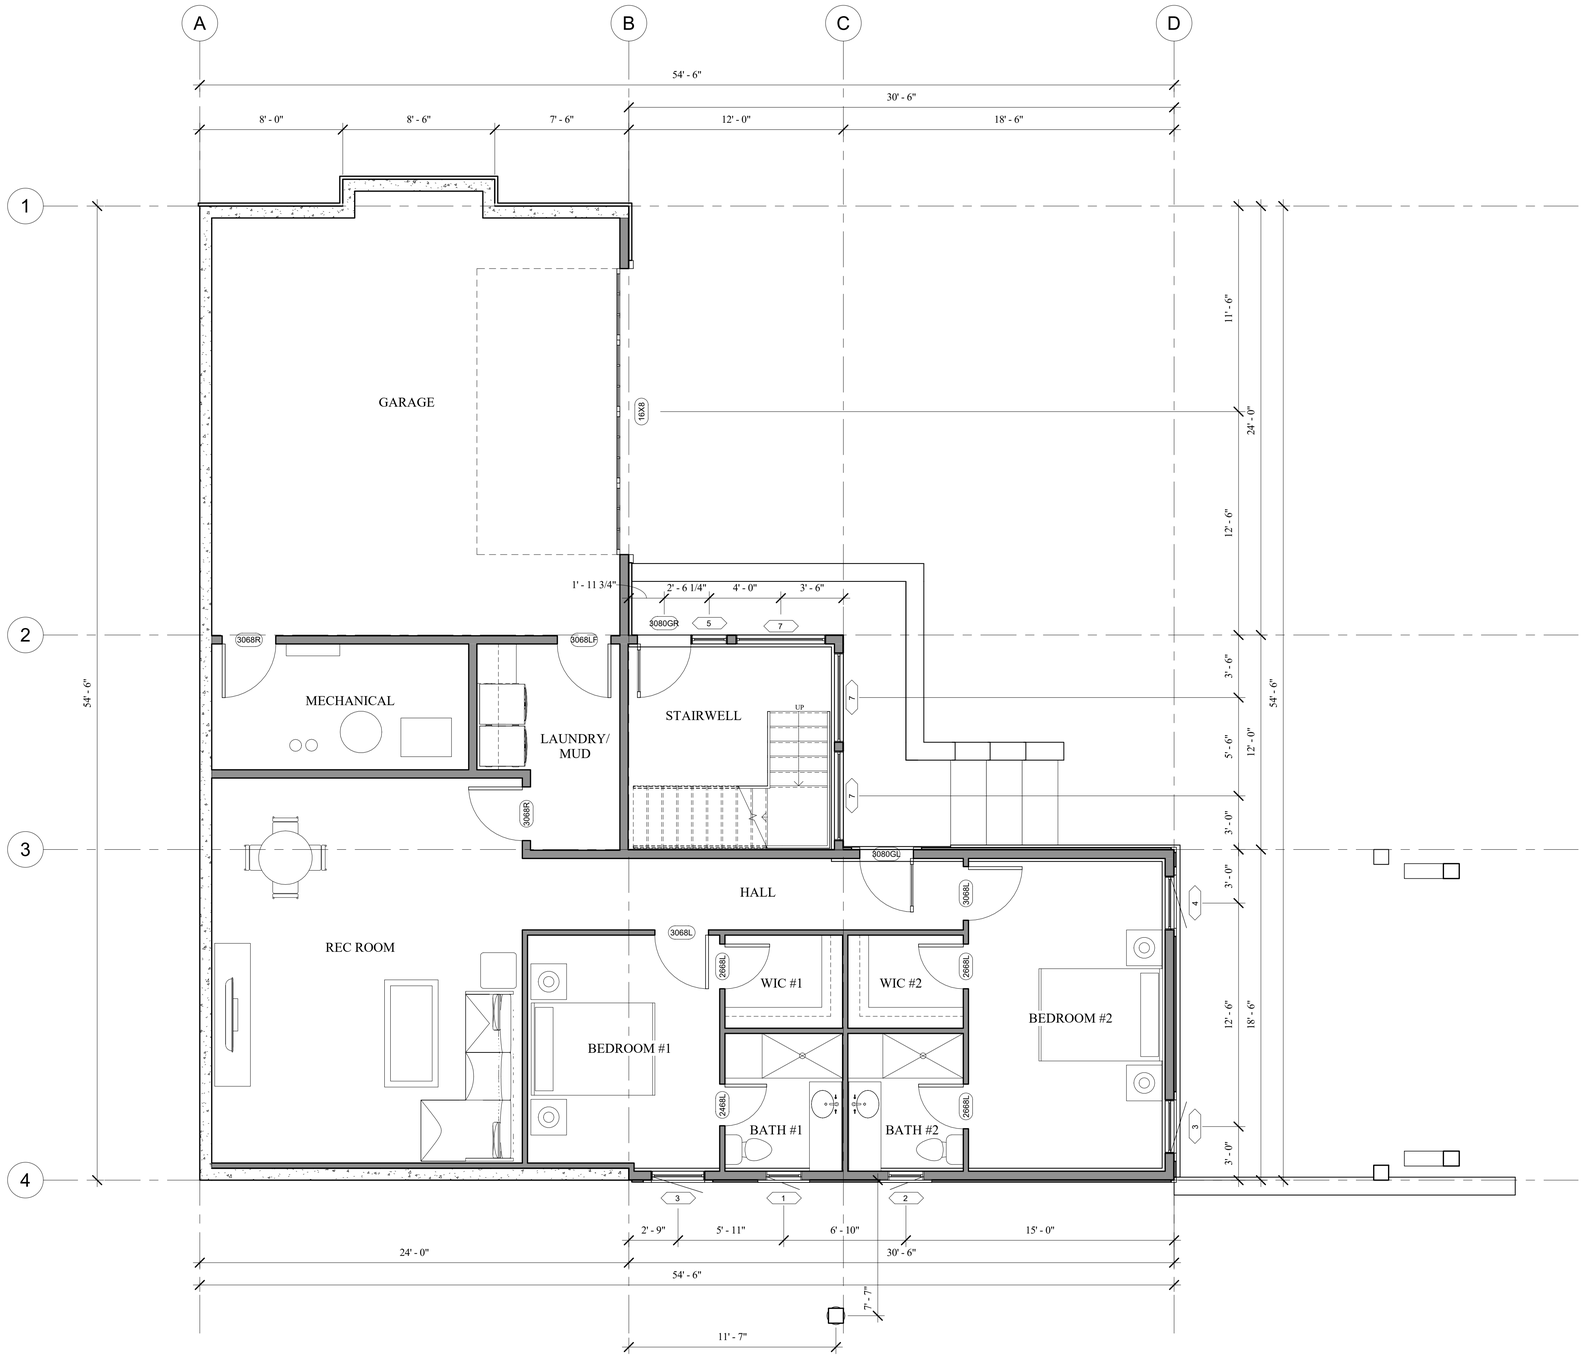

1 LOWER LEVEL

1/4" = 1'-0"

DATE PLOTTED: 11/20/2018 4:01:01 PM

LOWER LEVEL PLAN

Author	
DRAWN BY:	
CHECKED BY:	MANAGER
DATE:	
REV. #1:	-
REV. #2:	-
REV. #3:	-
REV. #4:	-
REV. #5:	-
REV. #6:	-

PROJECT NO:

SHEET:

A1.0

OF:

PLOTTED BY: JENNIFER CLARE FOSS

DATE PLOTTED: 11/20/2018 4:01:02 PM

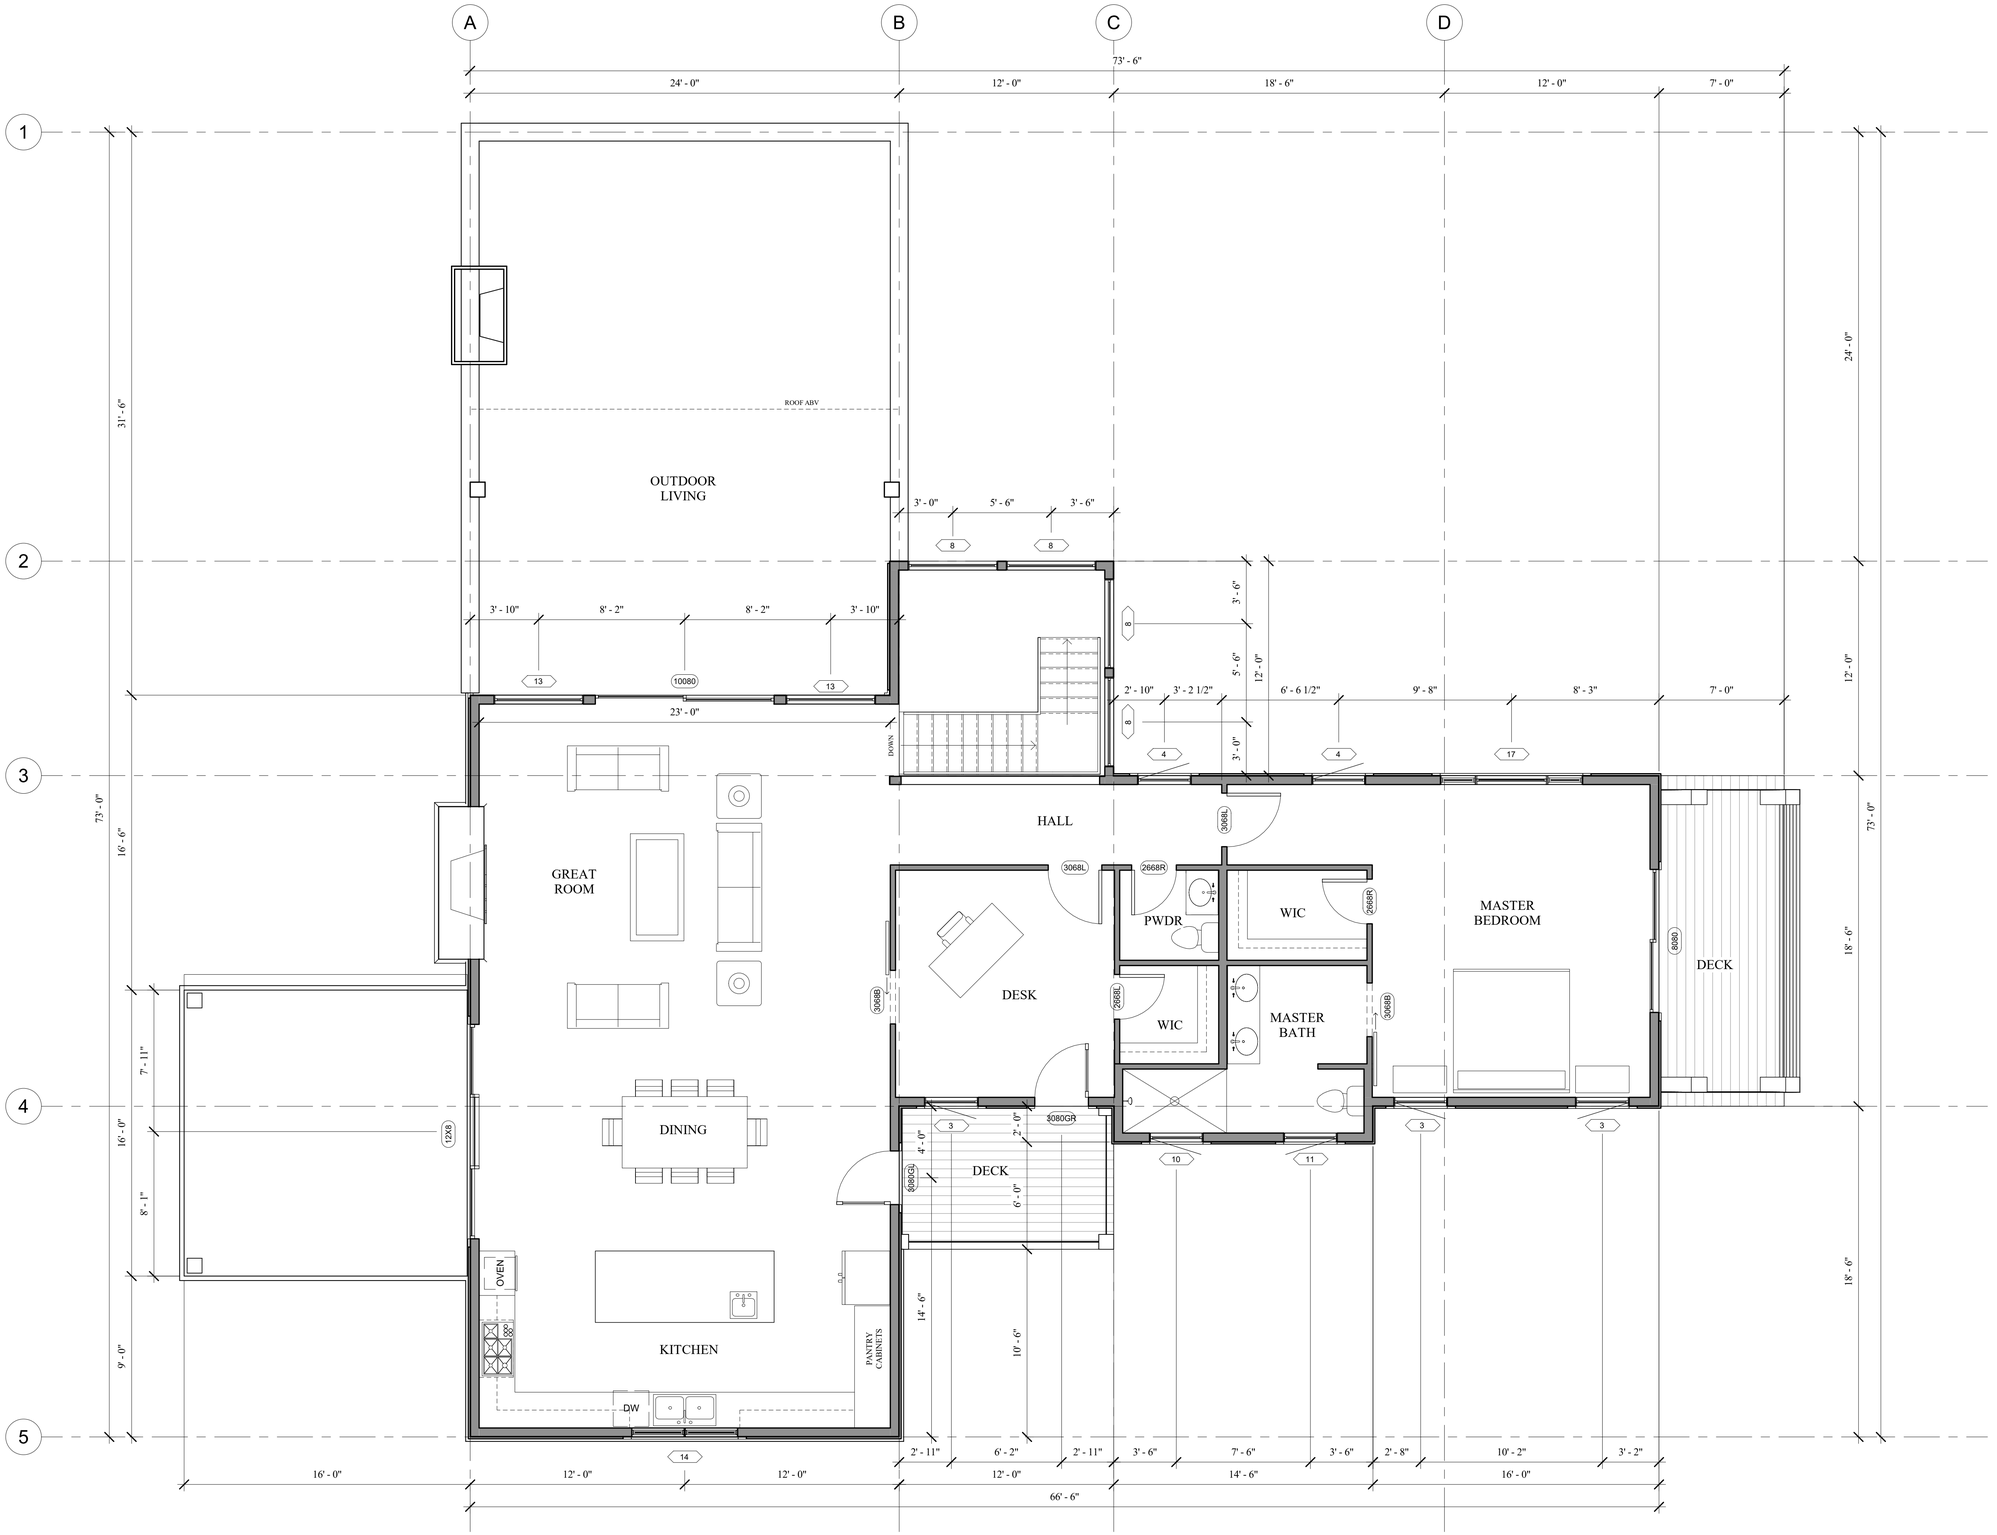

1 UPPER LEVEL

1/4" = 1'-0"

UPPER LEVEL PLAN

DRAWN BY:	Author
CHECKED BY:	MANAGER
DATE:	

REVISIONS	△
REV.#1:	-
REV.#2:	-
REV.#3:	-
REV.#4:	-
REV.#5:	-
REV.#6:	-

PROJECT NO:

SHEET:

A1.1

OF:

PLOTTED BY: JENNIFER CLARE FOSS

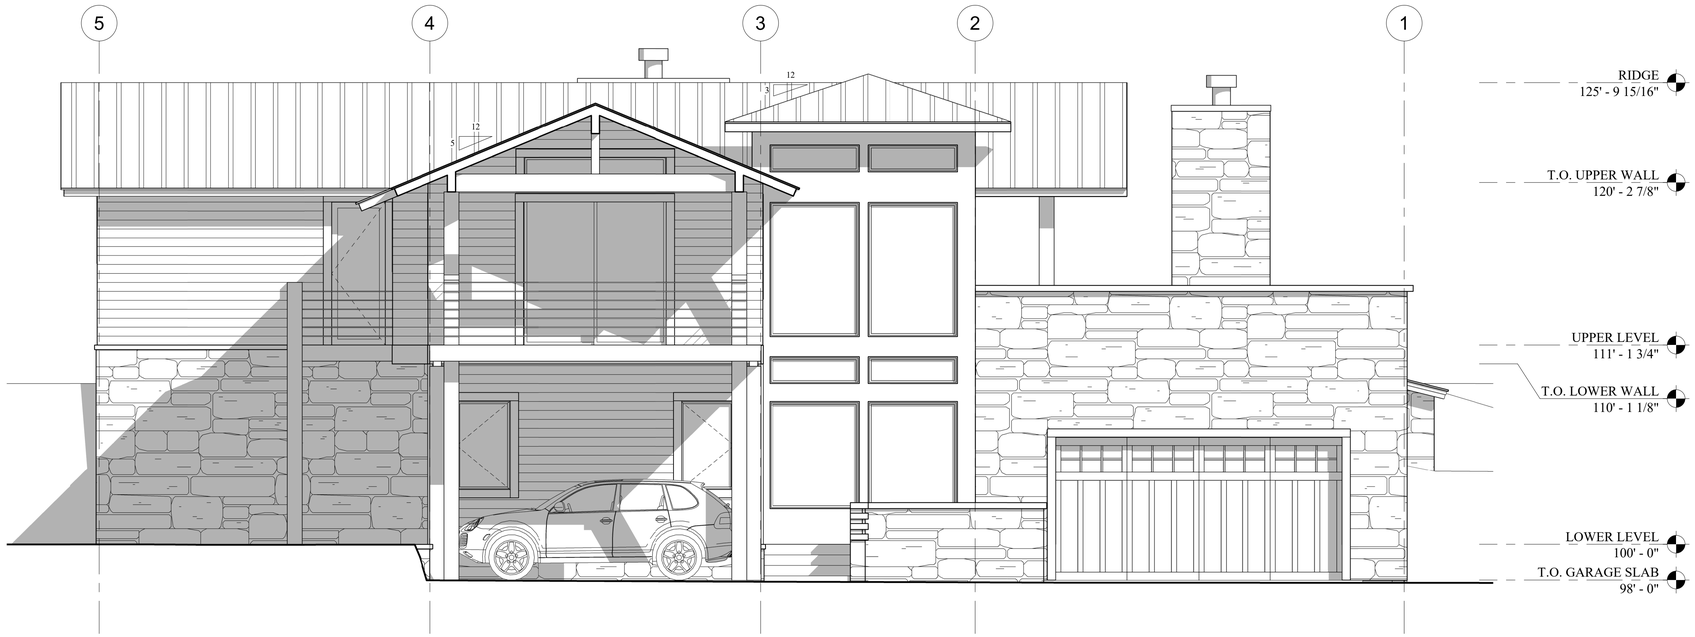

1 FRONT ELEVATION

1/4" = 1'-0"

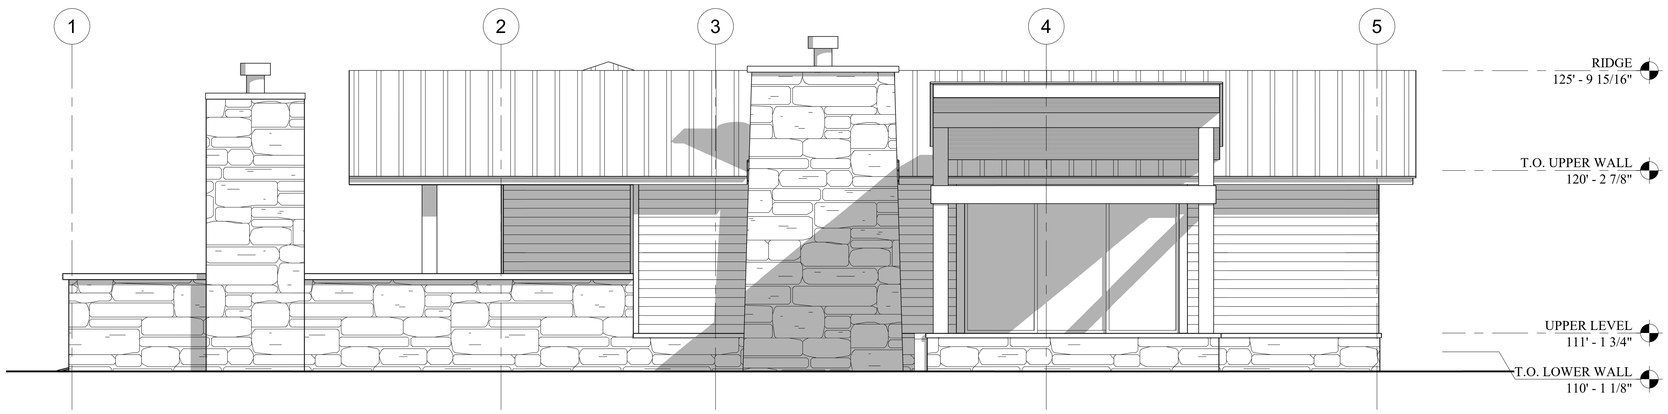

2 BACK ELEVATION

1/4" = 1'-0"

FRONT & BACK ELEVATION

Author
DRAWN BY:
CHECKED BY: MANAGER
DATE:
REV.#1:
REV.#2:
REV.#3:
REV.#4:
REV.#5:
REV.#6:

PROJECT NO:

SHEET:

A2.0

OF:

DATE PLOTTED: 11/20/2018 4:01:09 PM

PLOTTED BY: JENNIFER CLARE FOSS

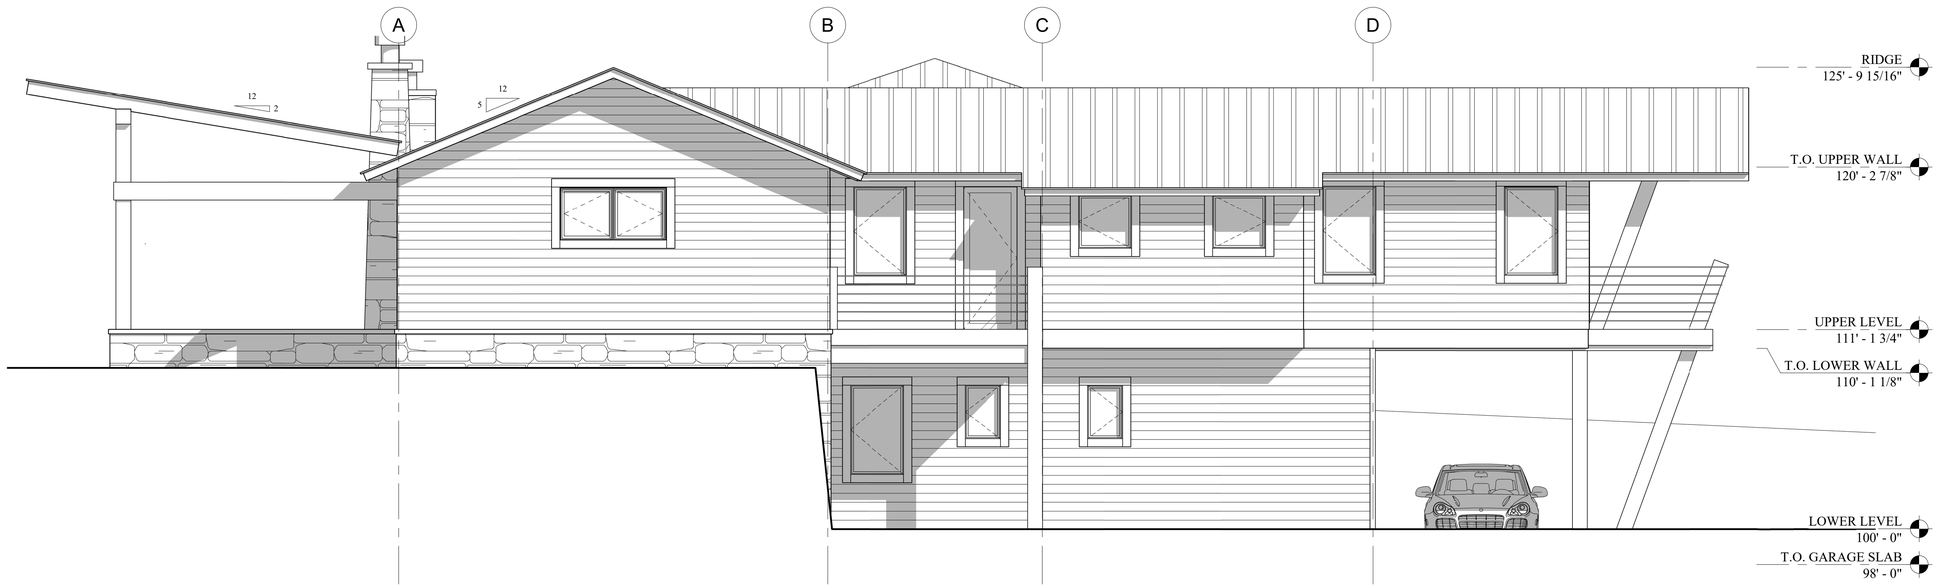

1 LEFT ELEVATION

1/4" = 1'-0"

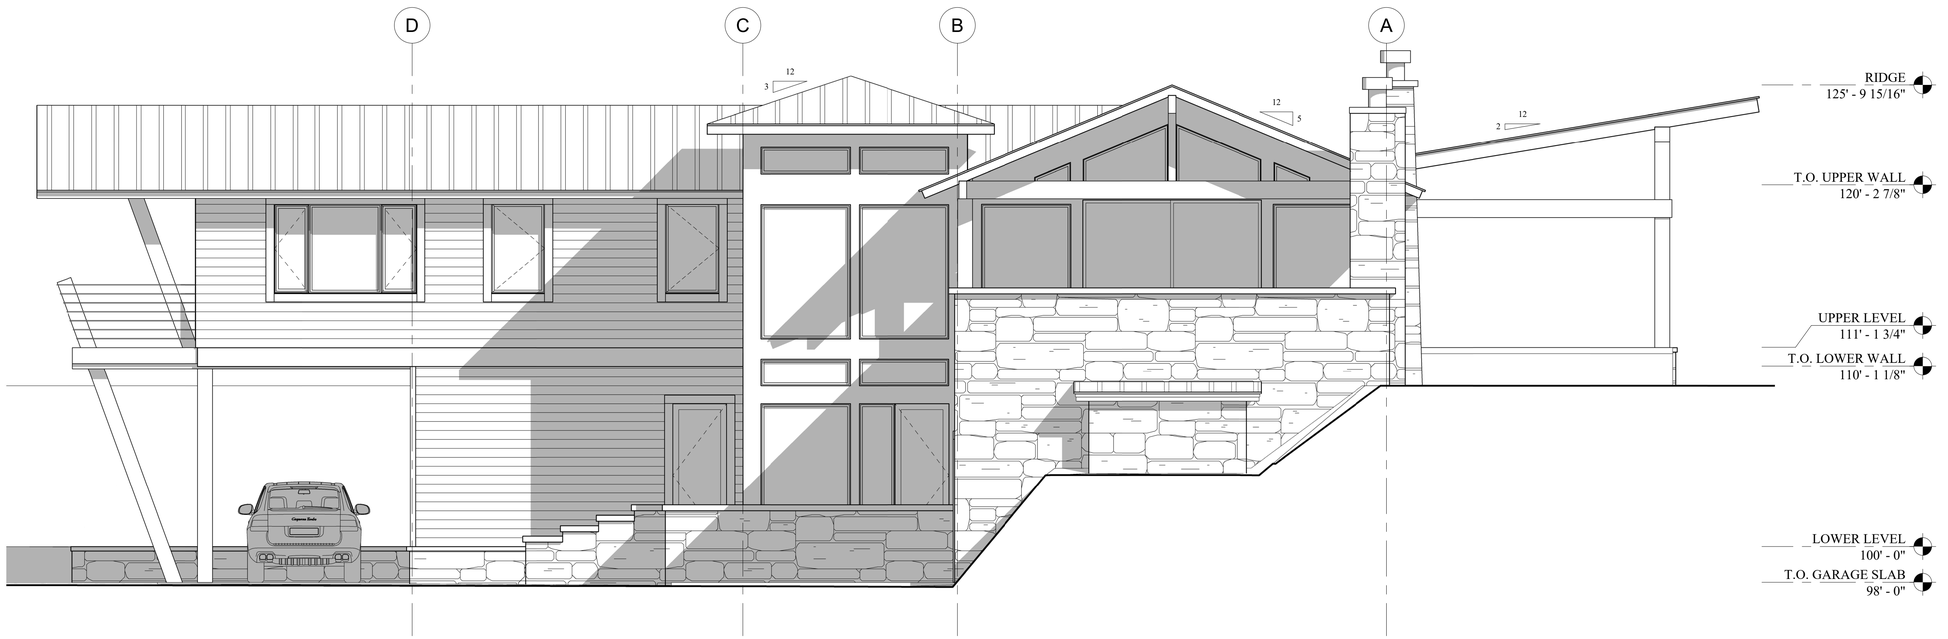

2 RIGHT ELEVATION

1/4" = 1'-0"

DATE PLOTTED: 11/20/2018 4:01:18 PM

SIDE ELEVATIONS

Author

DRAWN BY:
CHECKED BY: MANAGER
DATE:

	REVISIONS	
REV-#1:		
REV-#2:		
REV-#3:		
REV-#4:		
REV-#5:		
REV-#6:		

PROJECT NO:

SHEET:

A2.1

OF: